


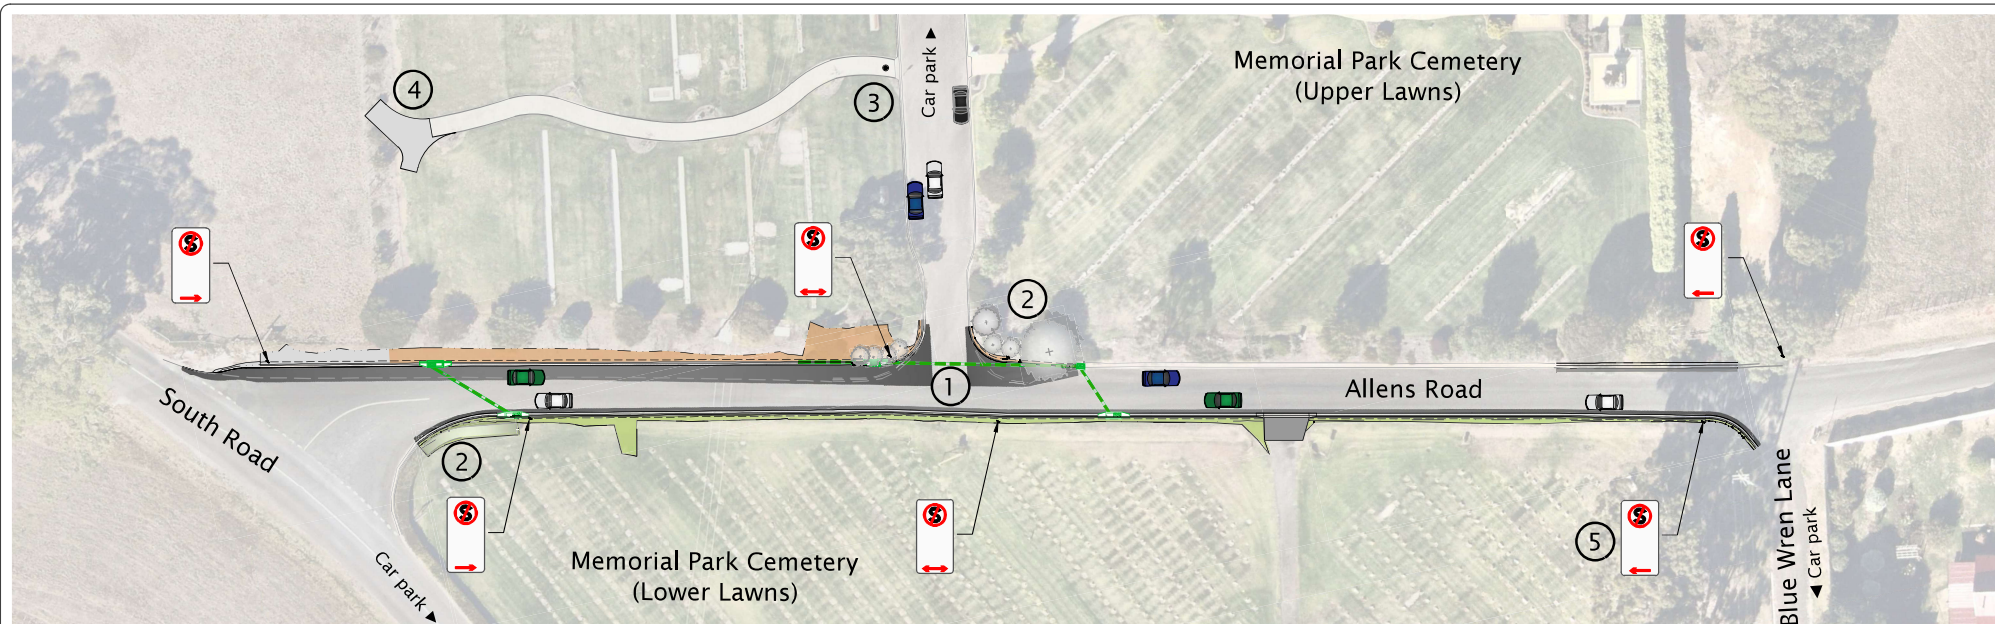

LEGEND

	Existing kerb
	Remove Demolish kerb / edge of road
	New kerb/New kerb Alignment
	New stormwater pits
	New stormwater drainage pipes
	New road surfacing/widening - to be re-graded to drain into kerbs
	New Driveway
	Areas to be regraded and returned to grass
	Areas to be regraded with gravel
	Area to be regraded and returned to bark mulch
	Tree/ vegetation removal

DESCRIPTION OF WORKS:

- ① Road widening to allow heavy vehicles (trucks) to pass cars
- ② Vegetation removal to improve sight distance (future vegetation replacements will be more suitable and will not block sight distance)
- ③ New removable bollard - Access for special vehicles only (hearse and cemetery machines)
- ④ Special vehicle turning area (hearse and cemetery machines)
- ⑤ No Stopping areas. Maintain road width for through traffic (Parking and drop off areas available in cemetery lanes and car parks)

PUBLIC INFORMATION PLAN

INFRASTRUCTURE SERVICES

PROJECT NUMBER: 2402

PROJECT NAME: Allens Road Car Park - Memorial Park
591 South Road, West Ulverstone

✉ PO Box 220
19 King Edward Street
Ulverstone Tasmania 7315
☎ 03 6429 8900
✉ admin@centralcoast.tas.gov.au
www.centralcoast.tas.gov.au

