


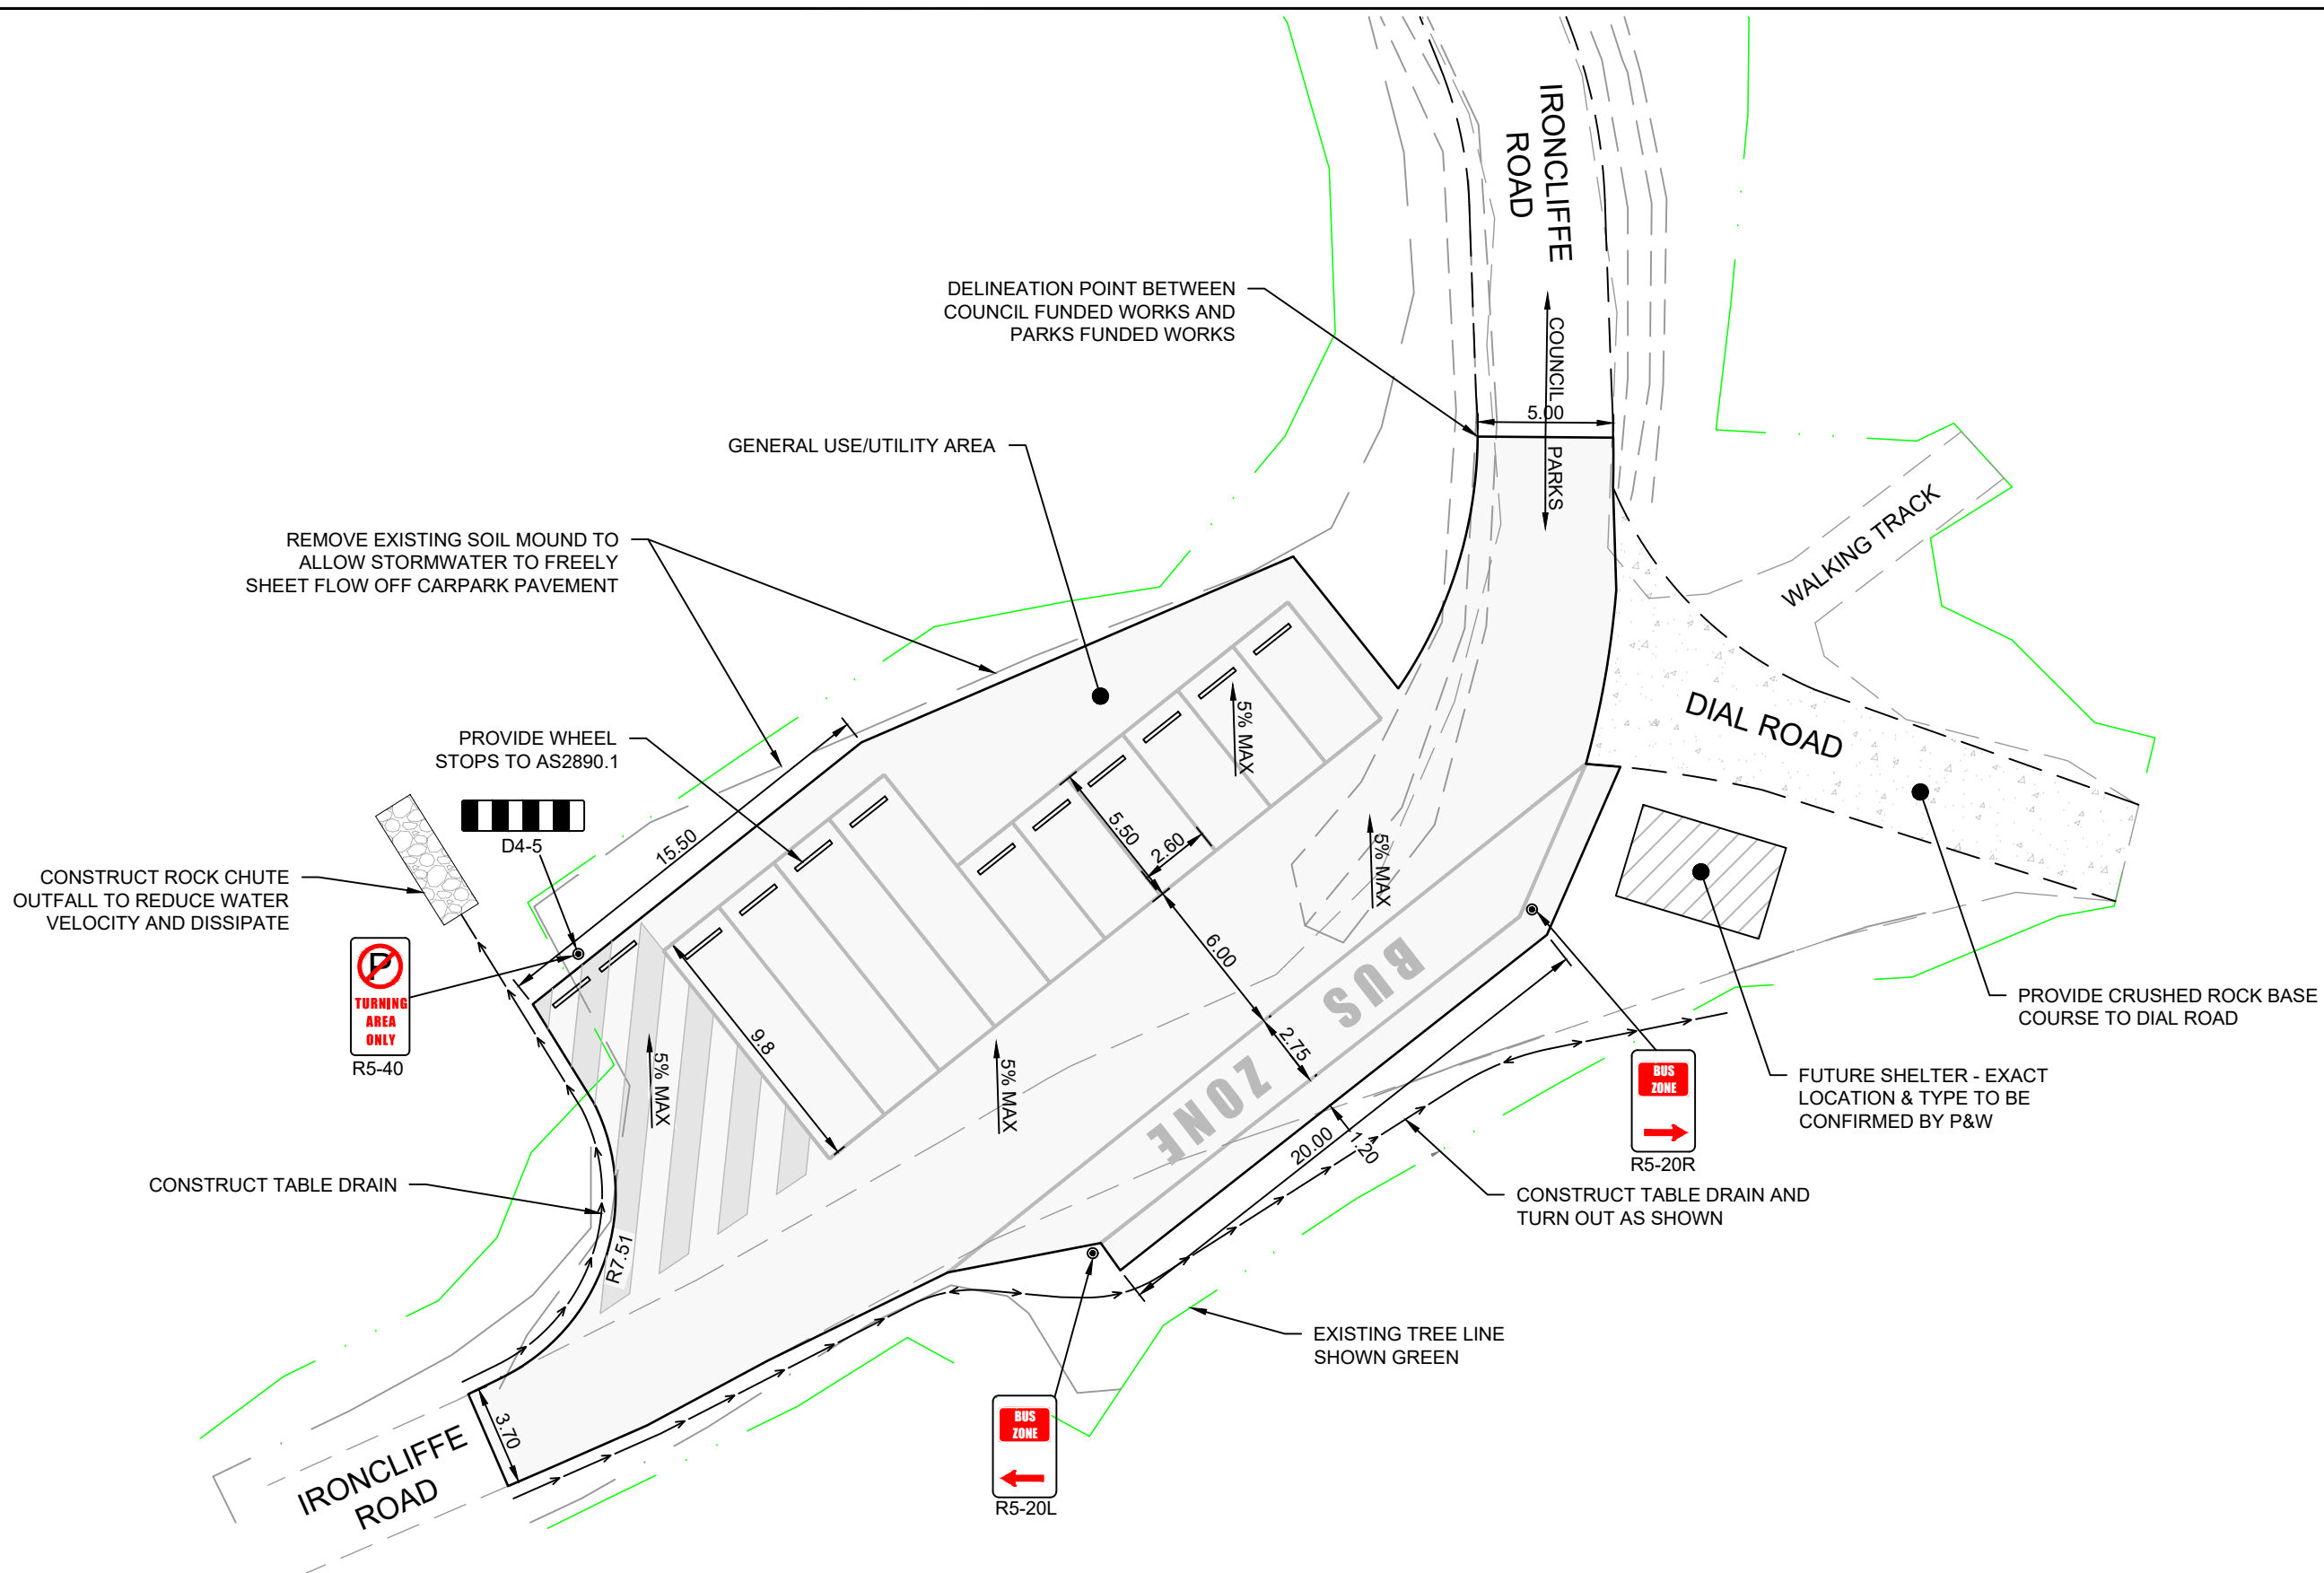



CENTRAL COAST
COUNCIL

Datum: AHD
Co-ordinate System: MGA ZONE 55

1	FOR APPROVAL	27 AUG 2024
Issue	Issue Description / Revision Description	Date

Issue & Revision Table

	Name	Checked	Signed
Designer	C.CECIL	G.LOVELL	
Drafter	C.CECIL	G.LOVELL	
Approved	Sign & Date		
	27 AUG 2024		
	Name P.BREADEN	Director Infrastructure Services	

Design Team

Project Name DIAL RANGE CARPARK	
Project Address IRONCLIFFE ROAD, DIAL RANGE	
Project No. 2219	Series.

Project Details

Sheet Name CARPARK CONCEPT PLAN		
Sheet Size A3	Sheet No. 1 of 1	Revision 1
Issue FOR APPROVAL		

Sheet Details