




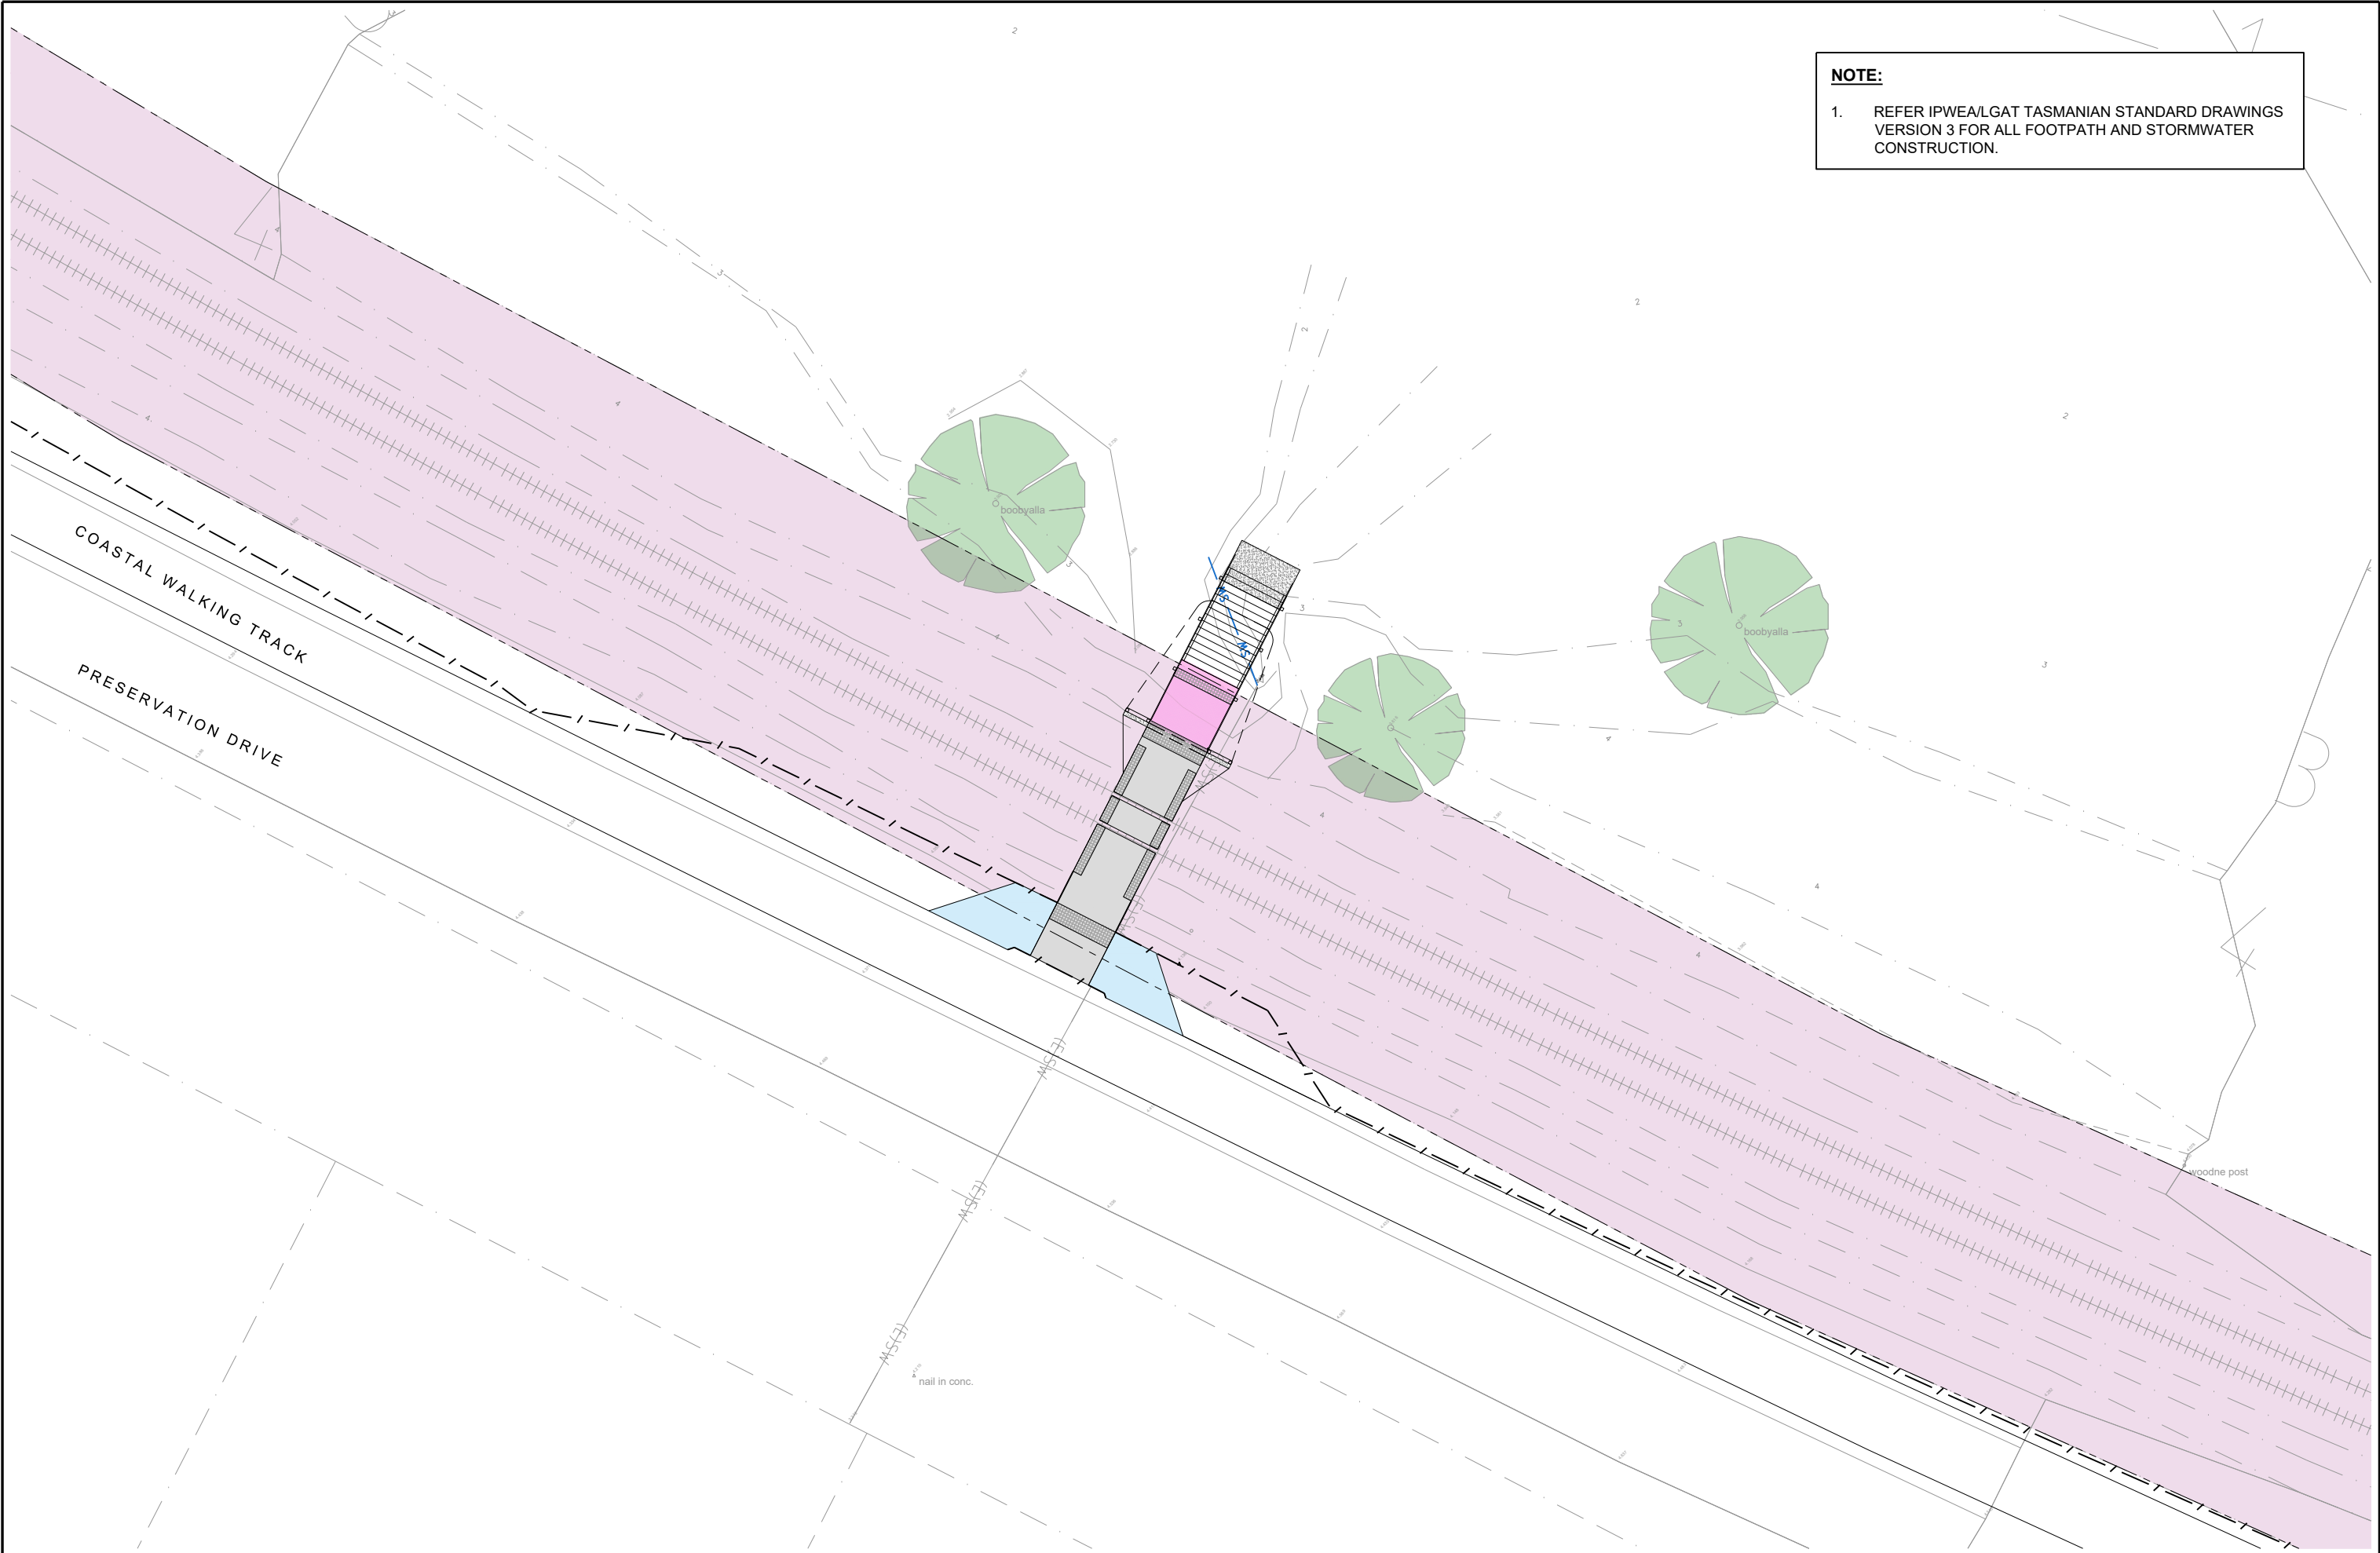

NOTE:

1. REFER IPWEA/LGAT TASMANIAN STANDARD DRAWINGS
VERSION 3 FOR ALL FOOTPATH AND STORMWATER
CONSTRUCTION.



TASMANIAN CONSULTING SERVICE
ENGINEERING | DESIGN | PLANNING | MANAGEMENT | CONSTRUCTION

74 Oldaker Street, Devonport
PO Box 1047, Devonport,
Tasmania, Australia

T 61 3 6424 9085
F 61 3 6424 5709
E mail@tascon.com.au

Issue:	Date:	Description:	Checked	Approved
T1	08-06-23	ISSUED FOR TENDER	L.N.T.	L.R.B.
C1	03-03-25	ISSUED FOR CONSTRUCTION	L.N.T.	L.N.T.



This document is and shall remain the property of Tasmanian Consulting Service (TCS).
It shall be used only for the purpose for which it was commissioned, and only in accordance with the terms of that commission between TCS and their client.
It shall not be copied, reproduced, or used to furnish any information for any reason without the prior agreement of TCS.
Do not scale. Check all dimensions before commencing on-site. If in doubt, ask...

A3 SCALE 1:200

Datum: MGA94 AHD

CRADLE COAST AUTHORITY
PRESERVATION BAY
NEW RAIL CROSSING

-


PROPOSED PLAN

FOR CONSTRUCTION

Drawing:

9611-102

Issue: C1

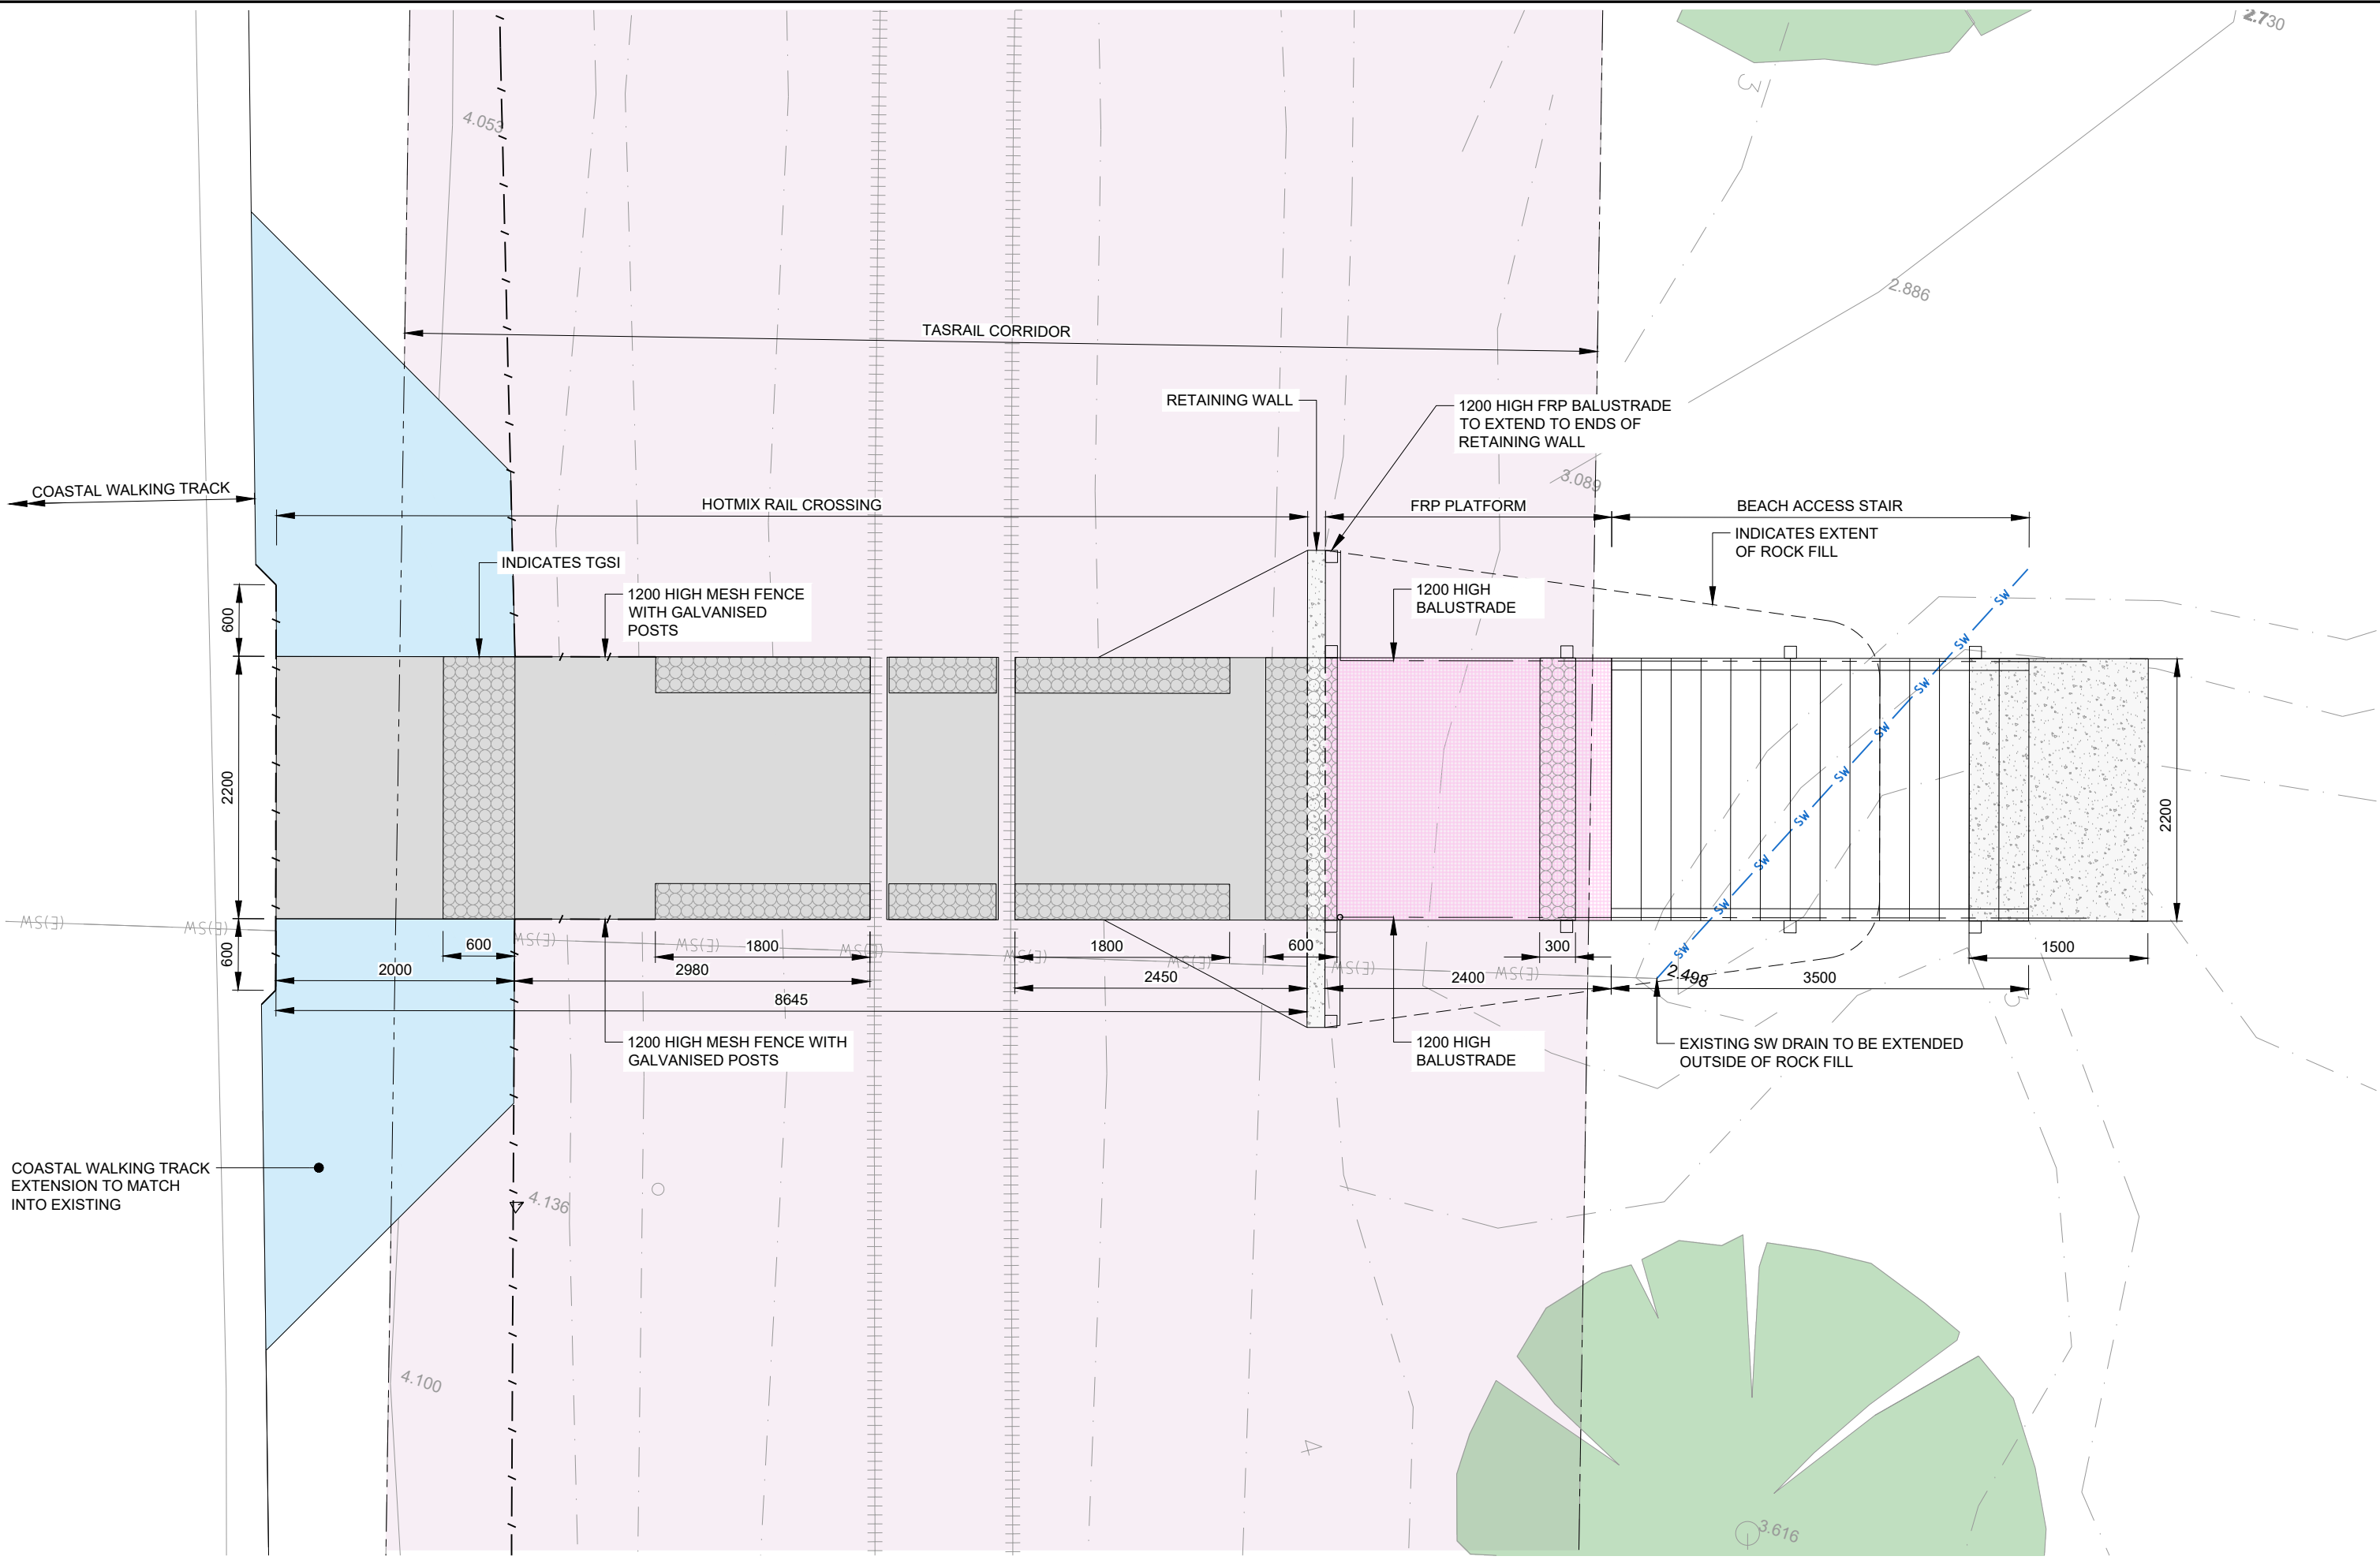



TASMANIAN CONSULTING SERVICE
ENGINEERING | DESIGN | PLANNING | MANAGEMENT | CONSTRUCTION
74 Oldaker Street, Devonport
PO Box 1047, Devonport,
Tasmania, Australia
T 61 3 6424 9085
F 61 3 6424 5709
E mail@tascon.com.au

Issue:	Date:	Description:	Checked	Approved
T1	08-06-23	ISSUED FOR TENDER	L.N.T.	L.R.B.
T2	08-09-23	GATES REMOVED	L.N.T.	L.N.T.
C1	03-03-25	ISSUED FOR CONSTRUCTION	L.N.T.	L.N.T.



This document is and shall remain the property of Tasmanian Consulting Service (TCS).
It shall be used only for the purpose for which it was commissioned, and only in accordance with the terms of that commission between TCS and their client.
It shall not be copied, reproduced, or used to furnish any information for any reason without the prior agreement of TCS.
Do not scale. Check all dimensions before commencing on-site. If in doubt, ask...

**CRADLE COAST AUTHORITY
PRESERVATION BAY
NEW RAIL CROSSING**
-
A3 SCALE 1:50
Datum: MGA94 AHD

**ENLARGED
PLAN**
FOR CONSTRUCTION

Drawing:
9611-103
Issue: C1

- NOTES:**
1. ALL FOOTINGS TO BE FOUNDED ON NON-ERODIBLE BASE. DEPTH TO BE INCREASED AS REQUIRED.

